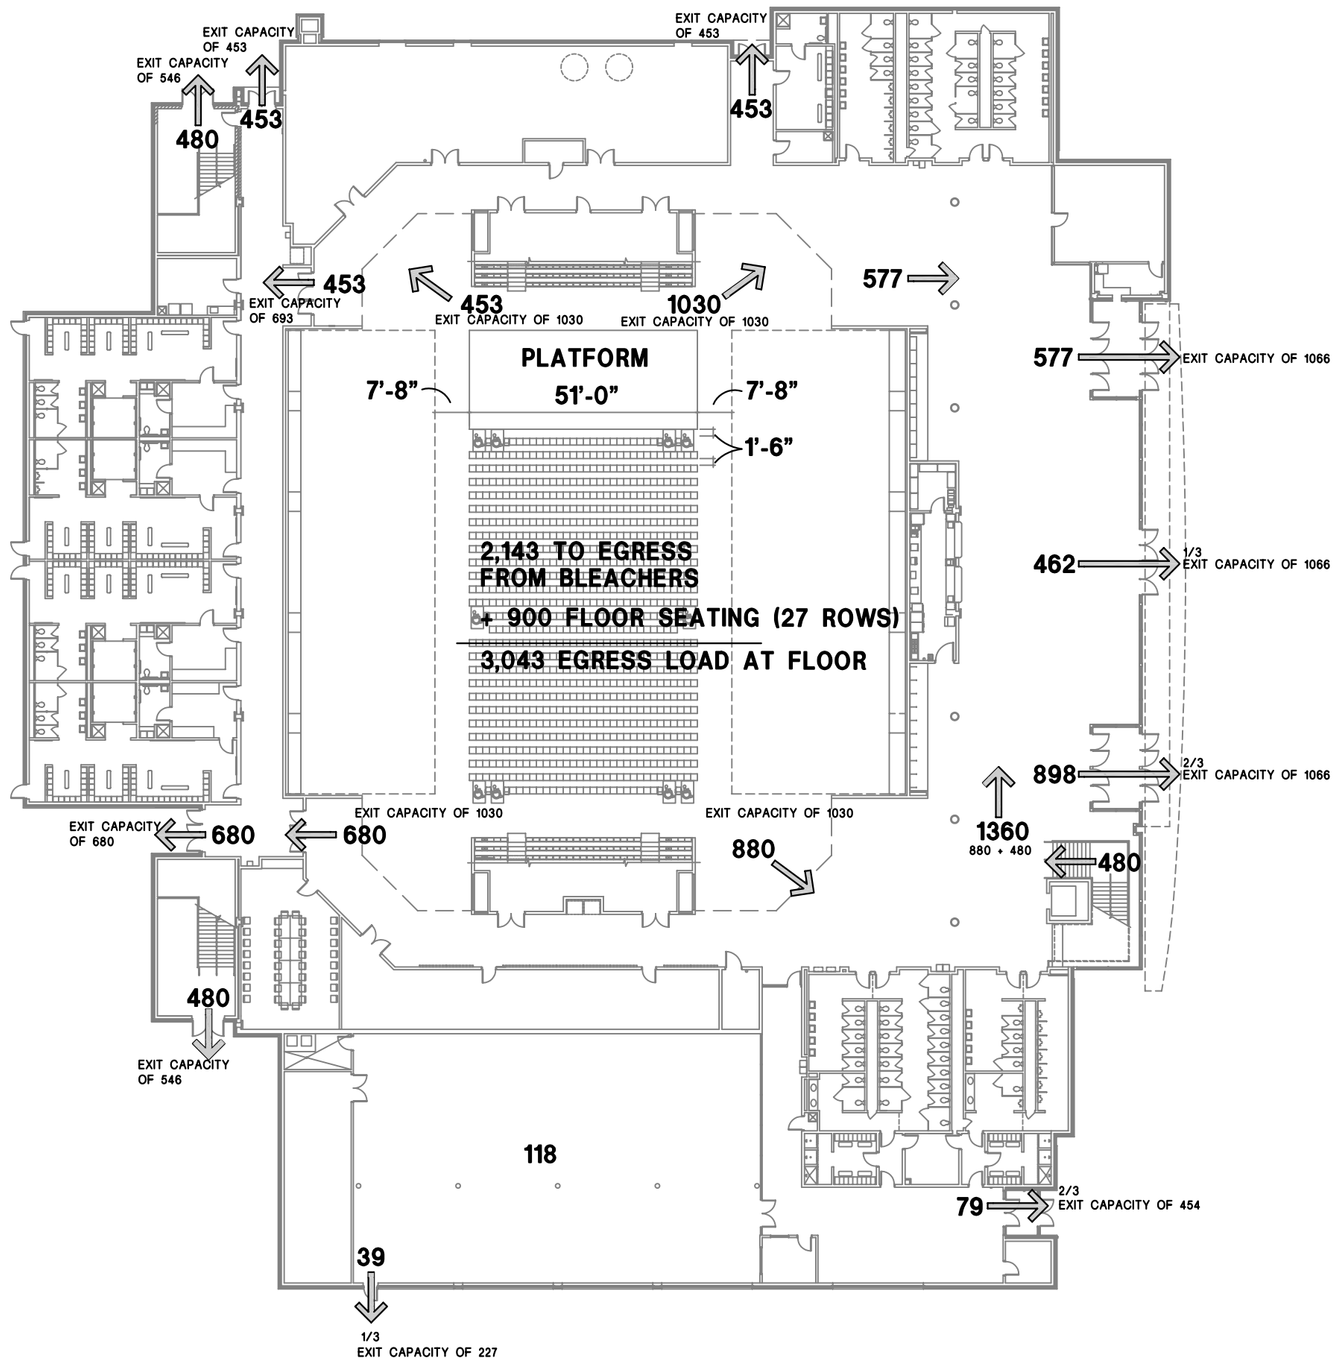

NORTH

TRENT ARENA FIRST FLOOR EGRESS PLAN
CONDITION 1 - SEATING ON FLOOR
SCALE: 1/32" = 1'-0"

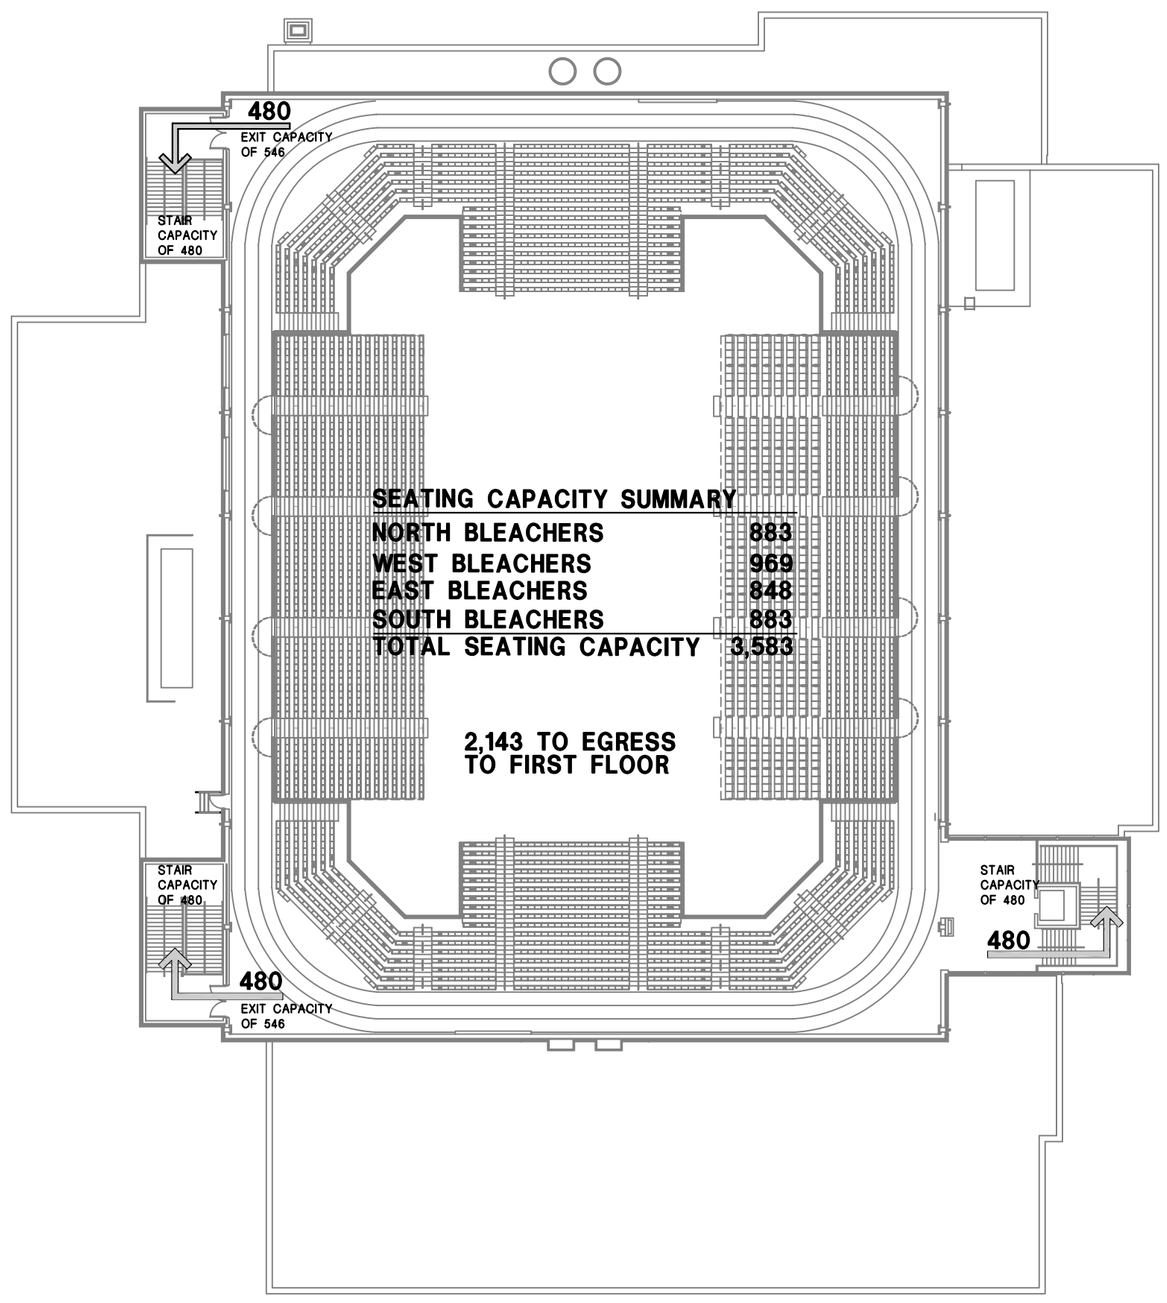

NORTH

TRENT ARENA MEZZANINE EGRESS PLAN
CONDITION 1 - BLEACHER SEATING
SCALE: 1/32" = 1'-0"

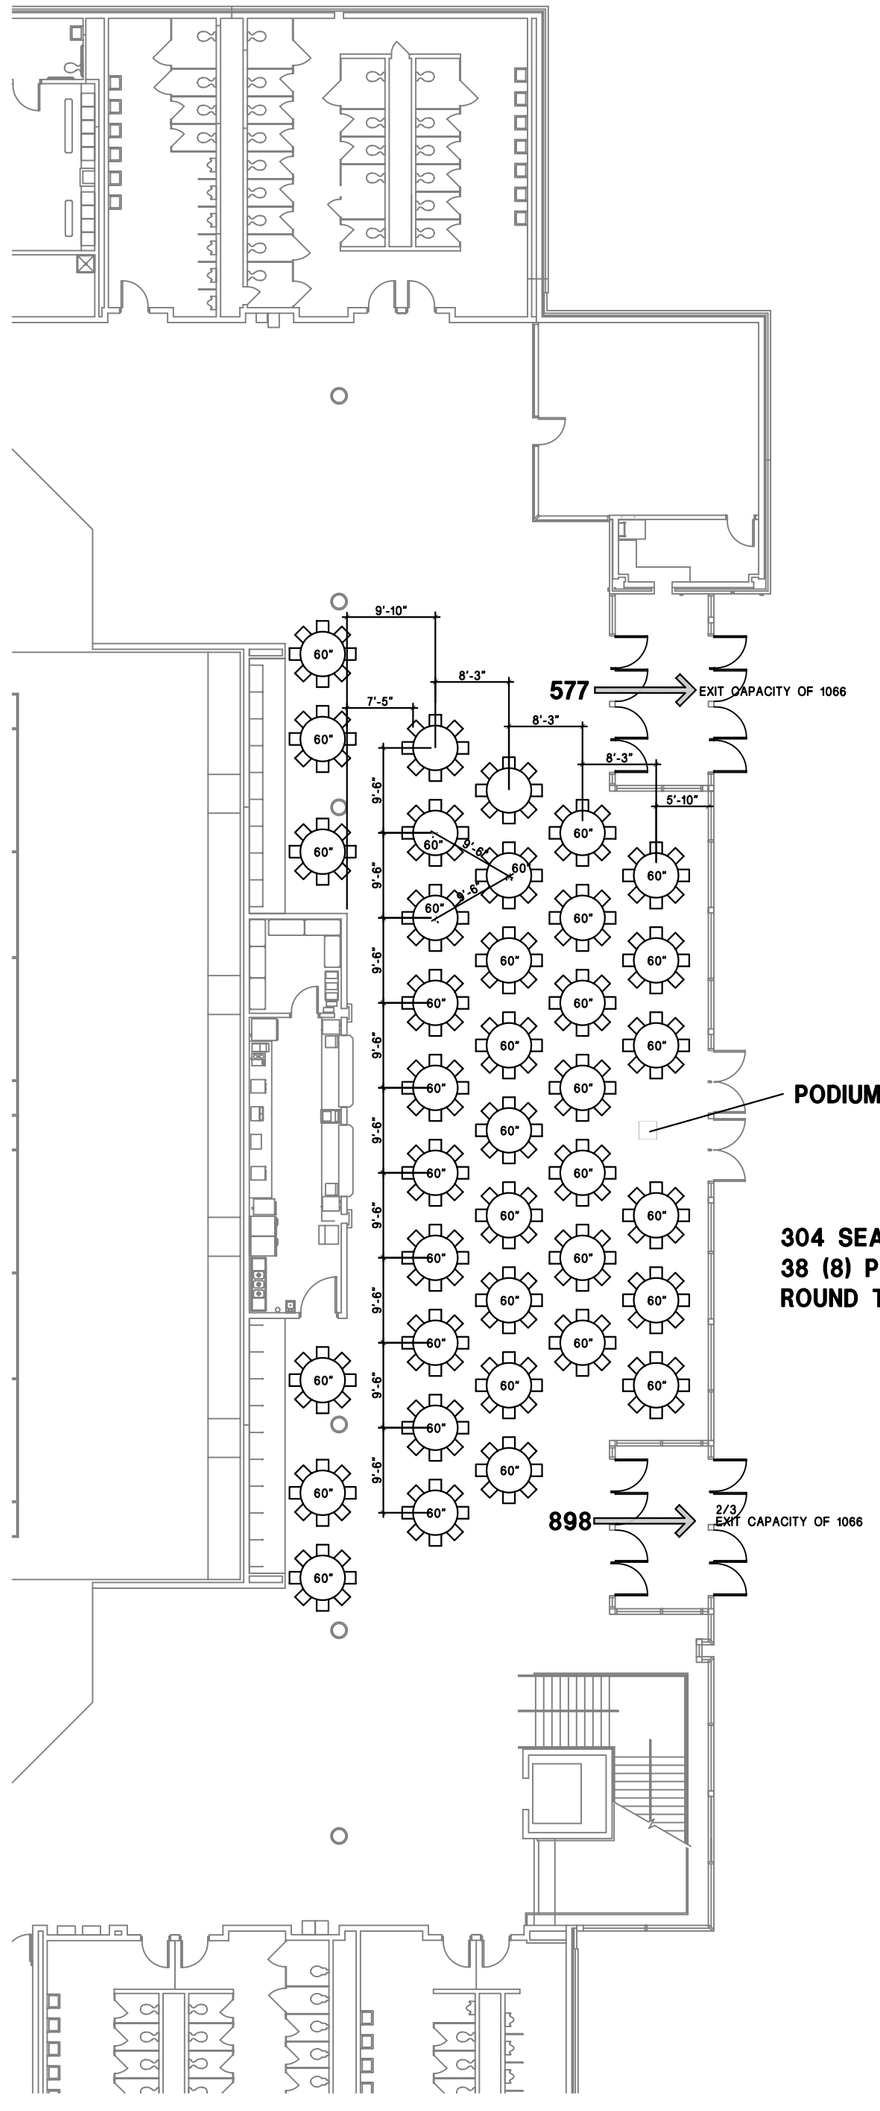

NORTH

TRENT ARENA LOBBY PLAN
CONDITION 2 - TABLES AND CHAIRS
SCALE: 1/32" = 1'-0"

CODE INFORMATION:

CODE:	2002 EDITION, OHIO BUILDING CODE
OCCUPANCY CLASS.:	A-4 (ASSEMBLY)
SPRINKLER SYSTEM:	NFPA 13 THROUGHOUT
TYPE OF CONSTRUCTION:	IIB
MAX OCCUPANT LOAD:	SEE CONDITION 1 DIAGRAMS: SEATING ON FLOOR + BLEACHERS: 3,650 BLEACHER SEATING 900 FLOOR SEATING 118 FITNESS CENTER 4,668 TOTAL OCCUPANTS

NOTE:

1. ALL SEATING AND LOOSE FURNISHING ARRANGEMENTS TO BE APPROVED BY ARENA MANAGER.
2. VARIATIONS ON POSTED PLANS TO BE APPROVED BY CITY OF KETTERING FIRE MARSHALL.
3. CONDITION 1 (BLEACHER + FLOOR SEATING) AND CONDITION 2 (LOBBY TABLES AND CHAIRS) SHALL NOT OCCUR SIMULTANEOUSLY.